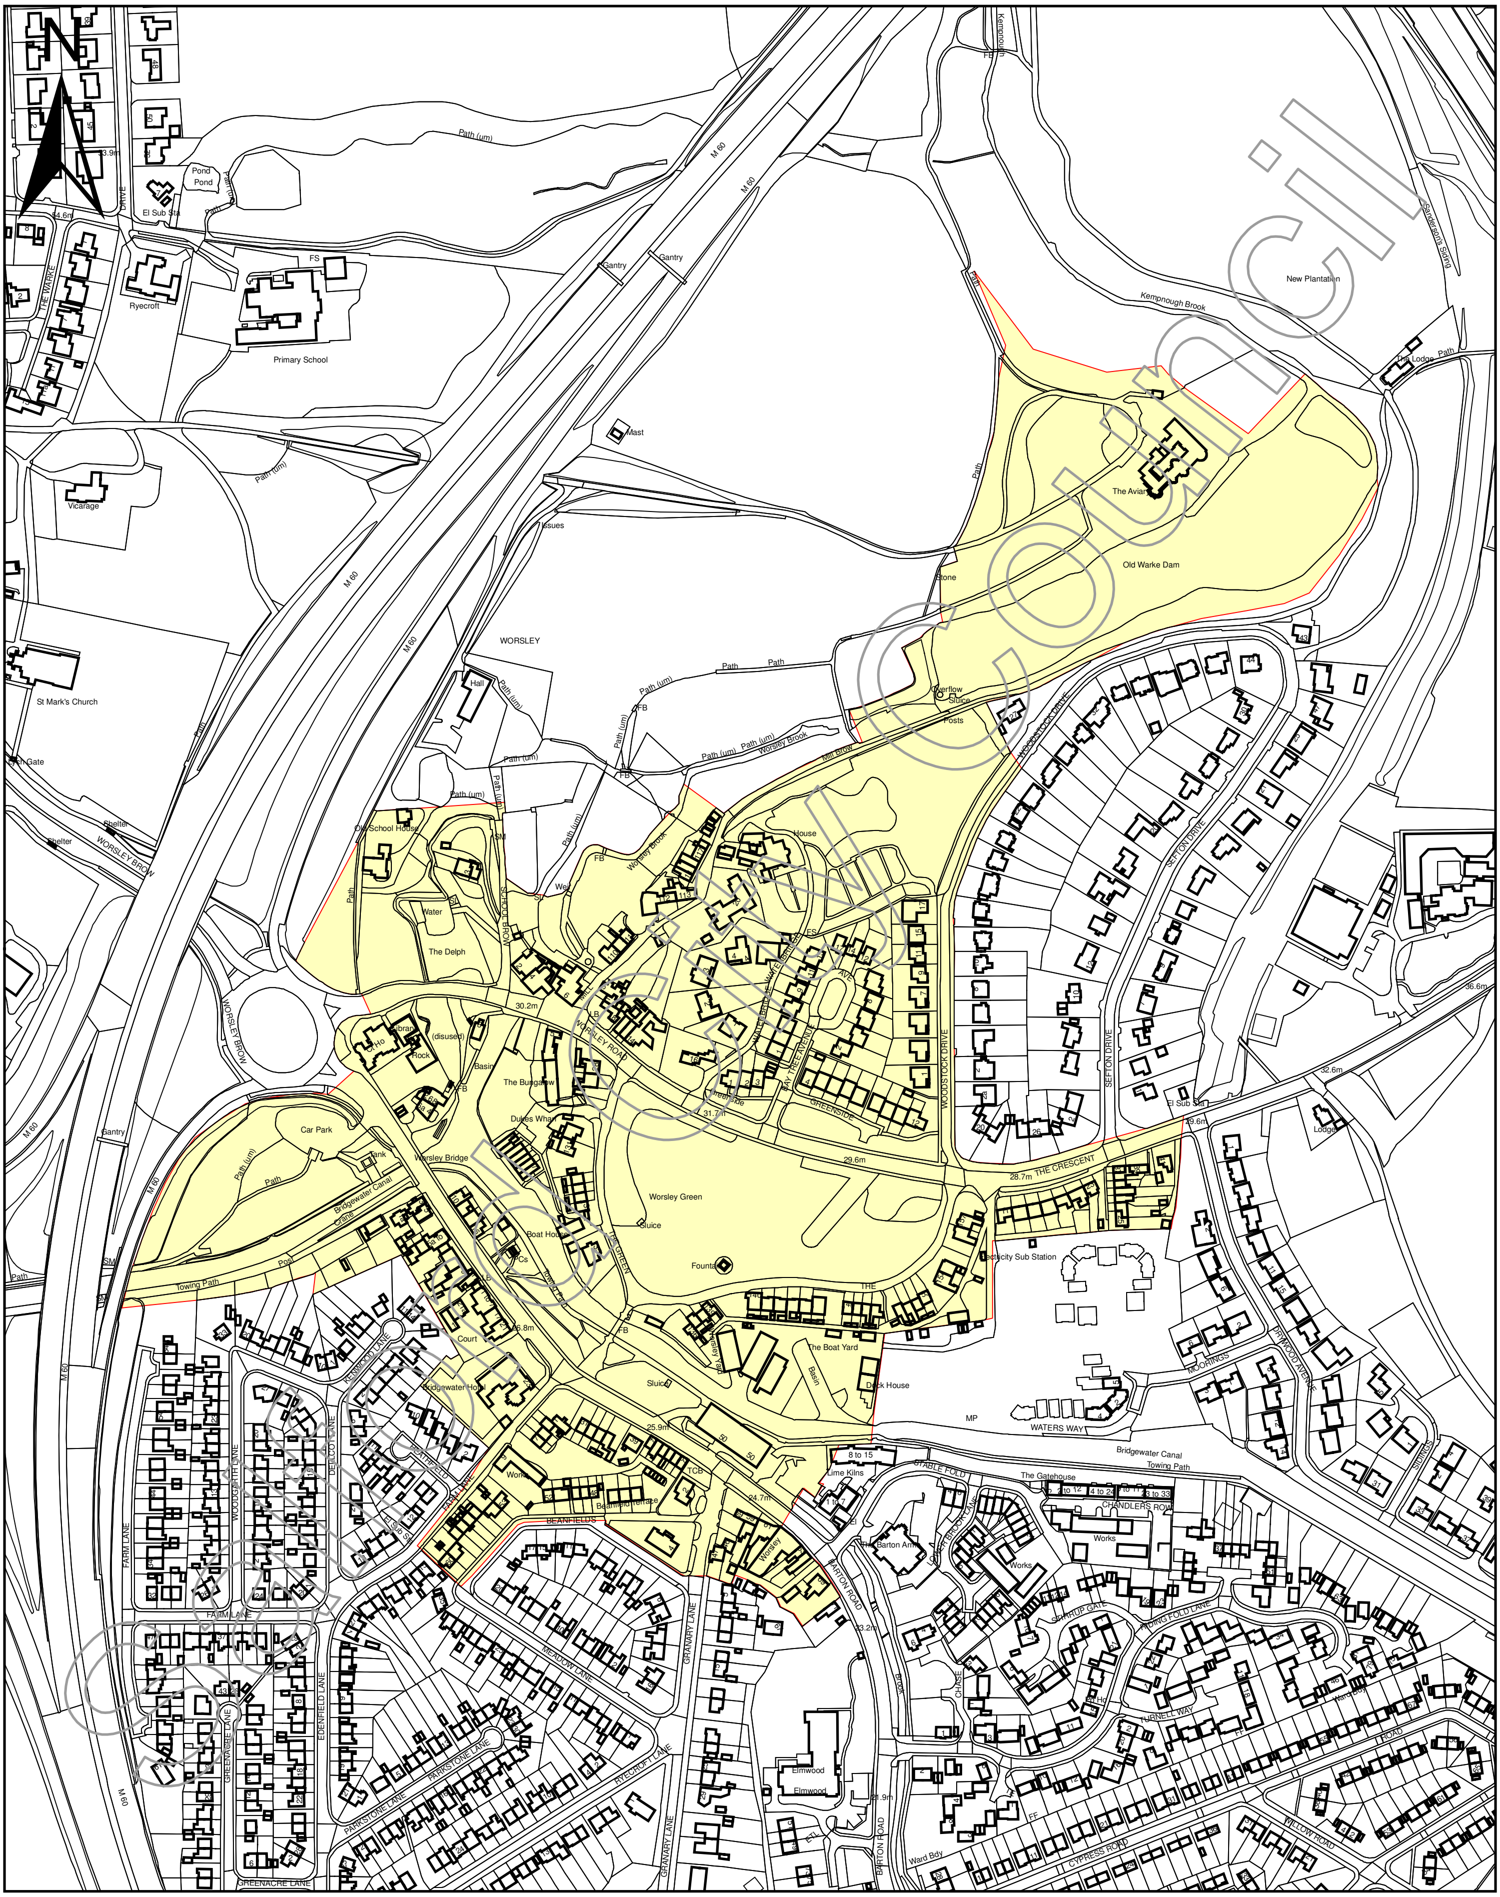

Salford City Council

Sustainable Regeneration
Salford Civic Centre, Chorley Road
Swinton, Salford M27 5BY
www. salford.gov.uk

Project:

Worsley Village Conservation Area

Scale: 0 37.5 75 150 225 300 Meters

Date: **Sept 2011**

Drawn: **AJC**

© Crown Copyright and database right 2011. Ordnance Survey 100019737