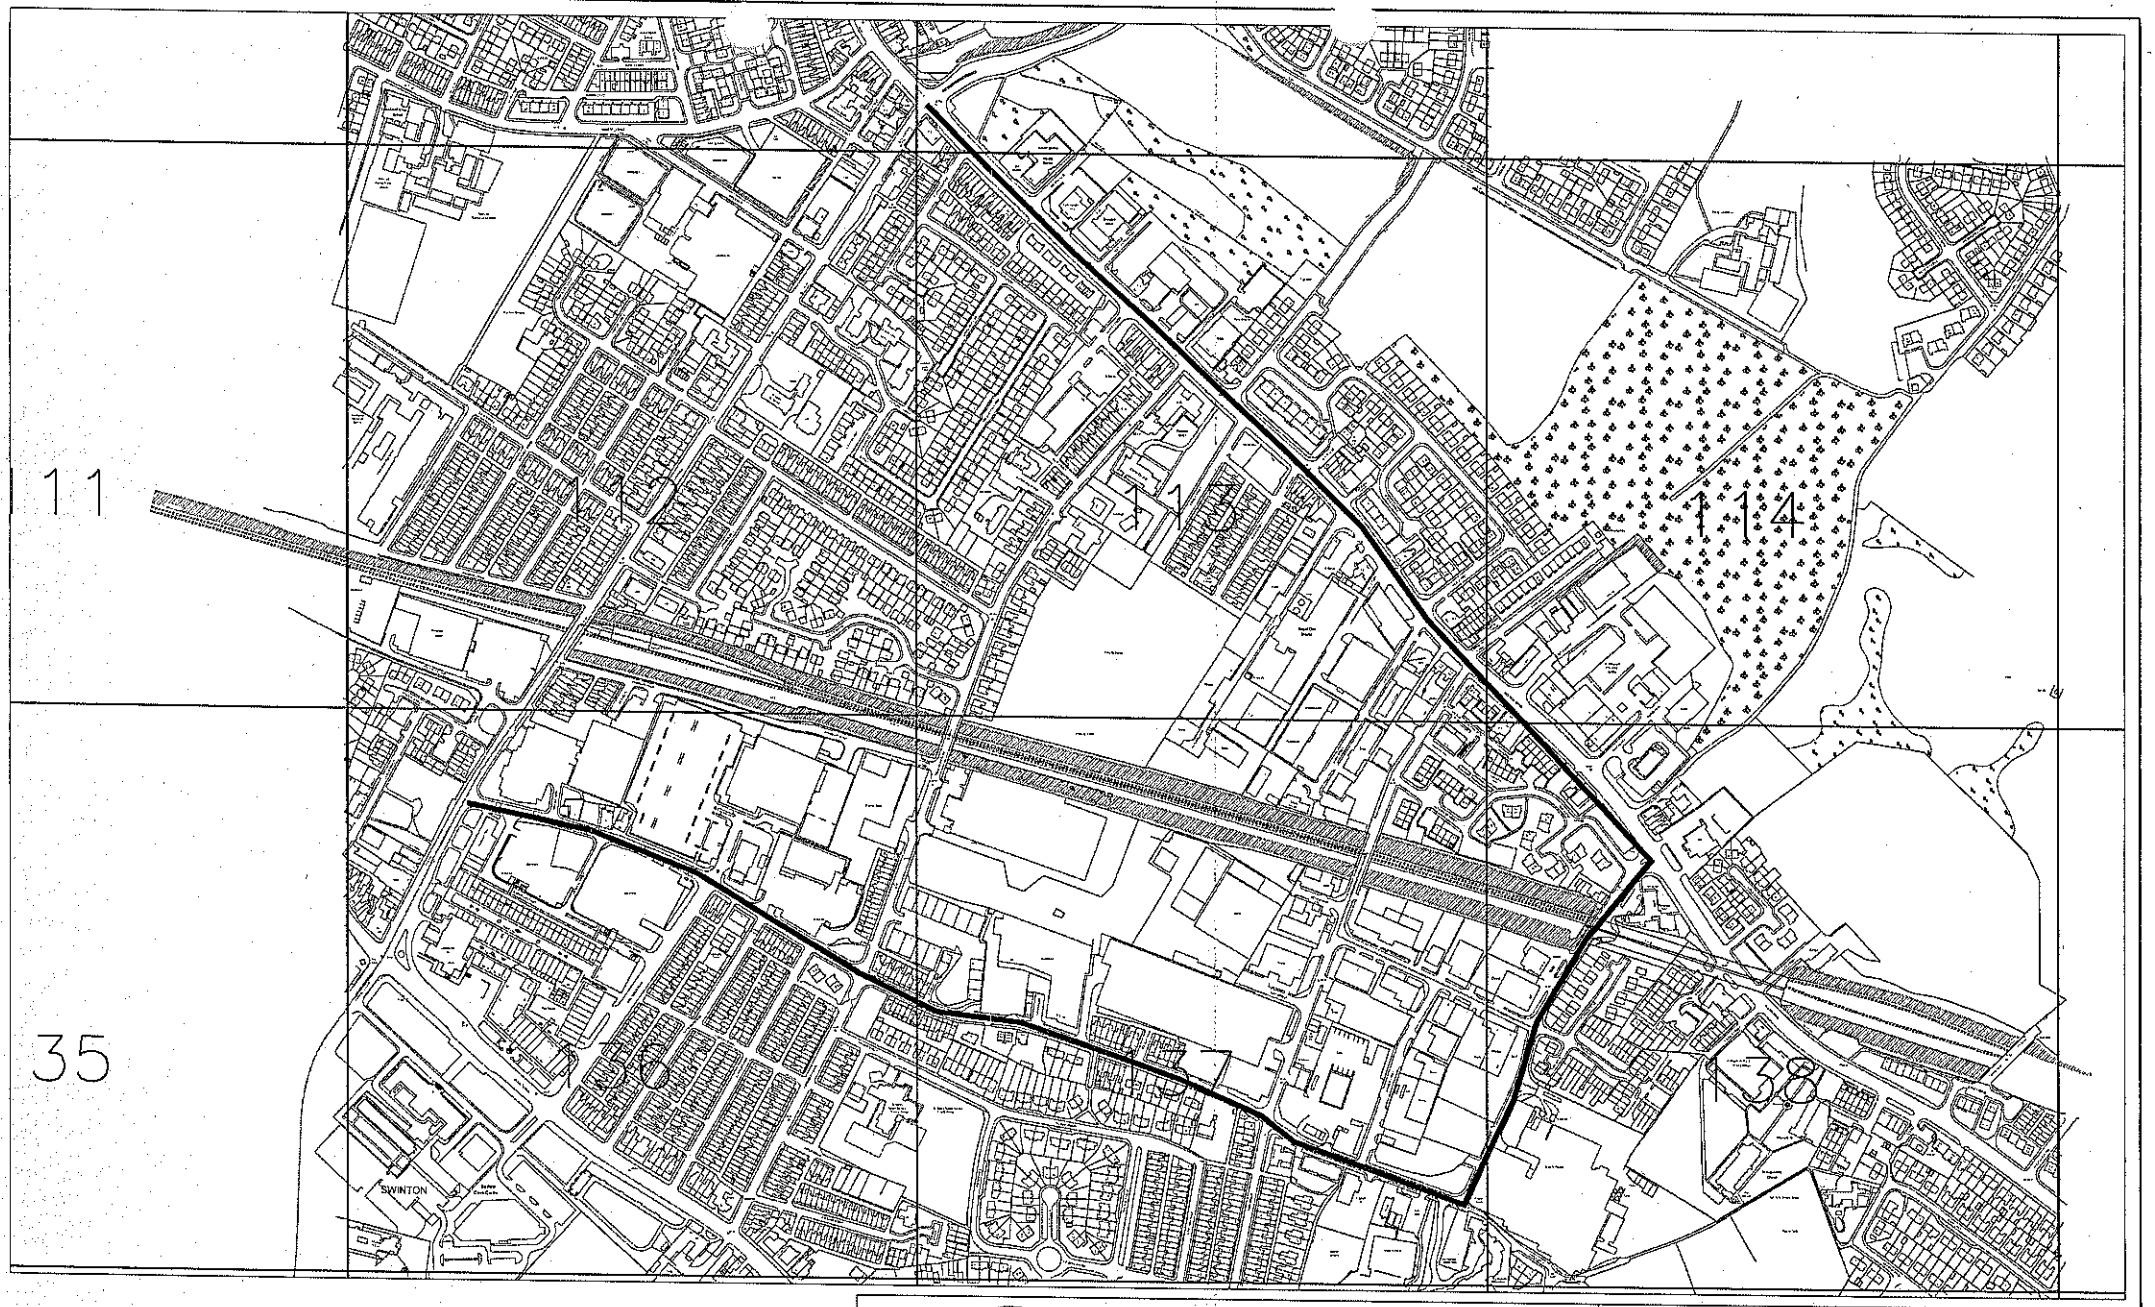

Urban Vision Partnership Limited
Traffic and Transportation Section
Emerson House, Albert Street,
Eccles, Manchester, M30 0TE.

www.urbanvision.org.uk

urbanvision

nqa. ISO 9001 Registered

UKAS QUALITY MANAGEMENT 015

Project

Title

Station Road / Bridge Street Diversion

Drawn

Checked

Date

Scale @A3

Do Not Scale

Drawing Status

Dwg No