CARR FAULKNER ASSOCIATES
CIVIL AND STRUCTURAL CONSULTING ENGINEERS

1 St Marys Walk, Chorley
Lancashire PR7 2NT

Tel: 01257 244600 Fax: 01257 231678
e-mail: engineers@carrfaulkner.co.uk

client

Countryside Properties

project

LOWER BROUGHTON REDEVELOPMENT

title

Speed Reducing Features

drawn NDH	checked	drawing number
date MAY 2010		CF3248-52
scale 1:500		
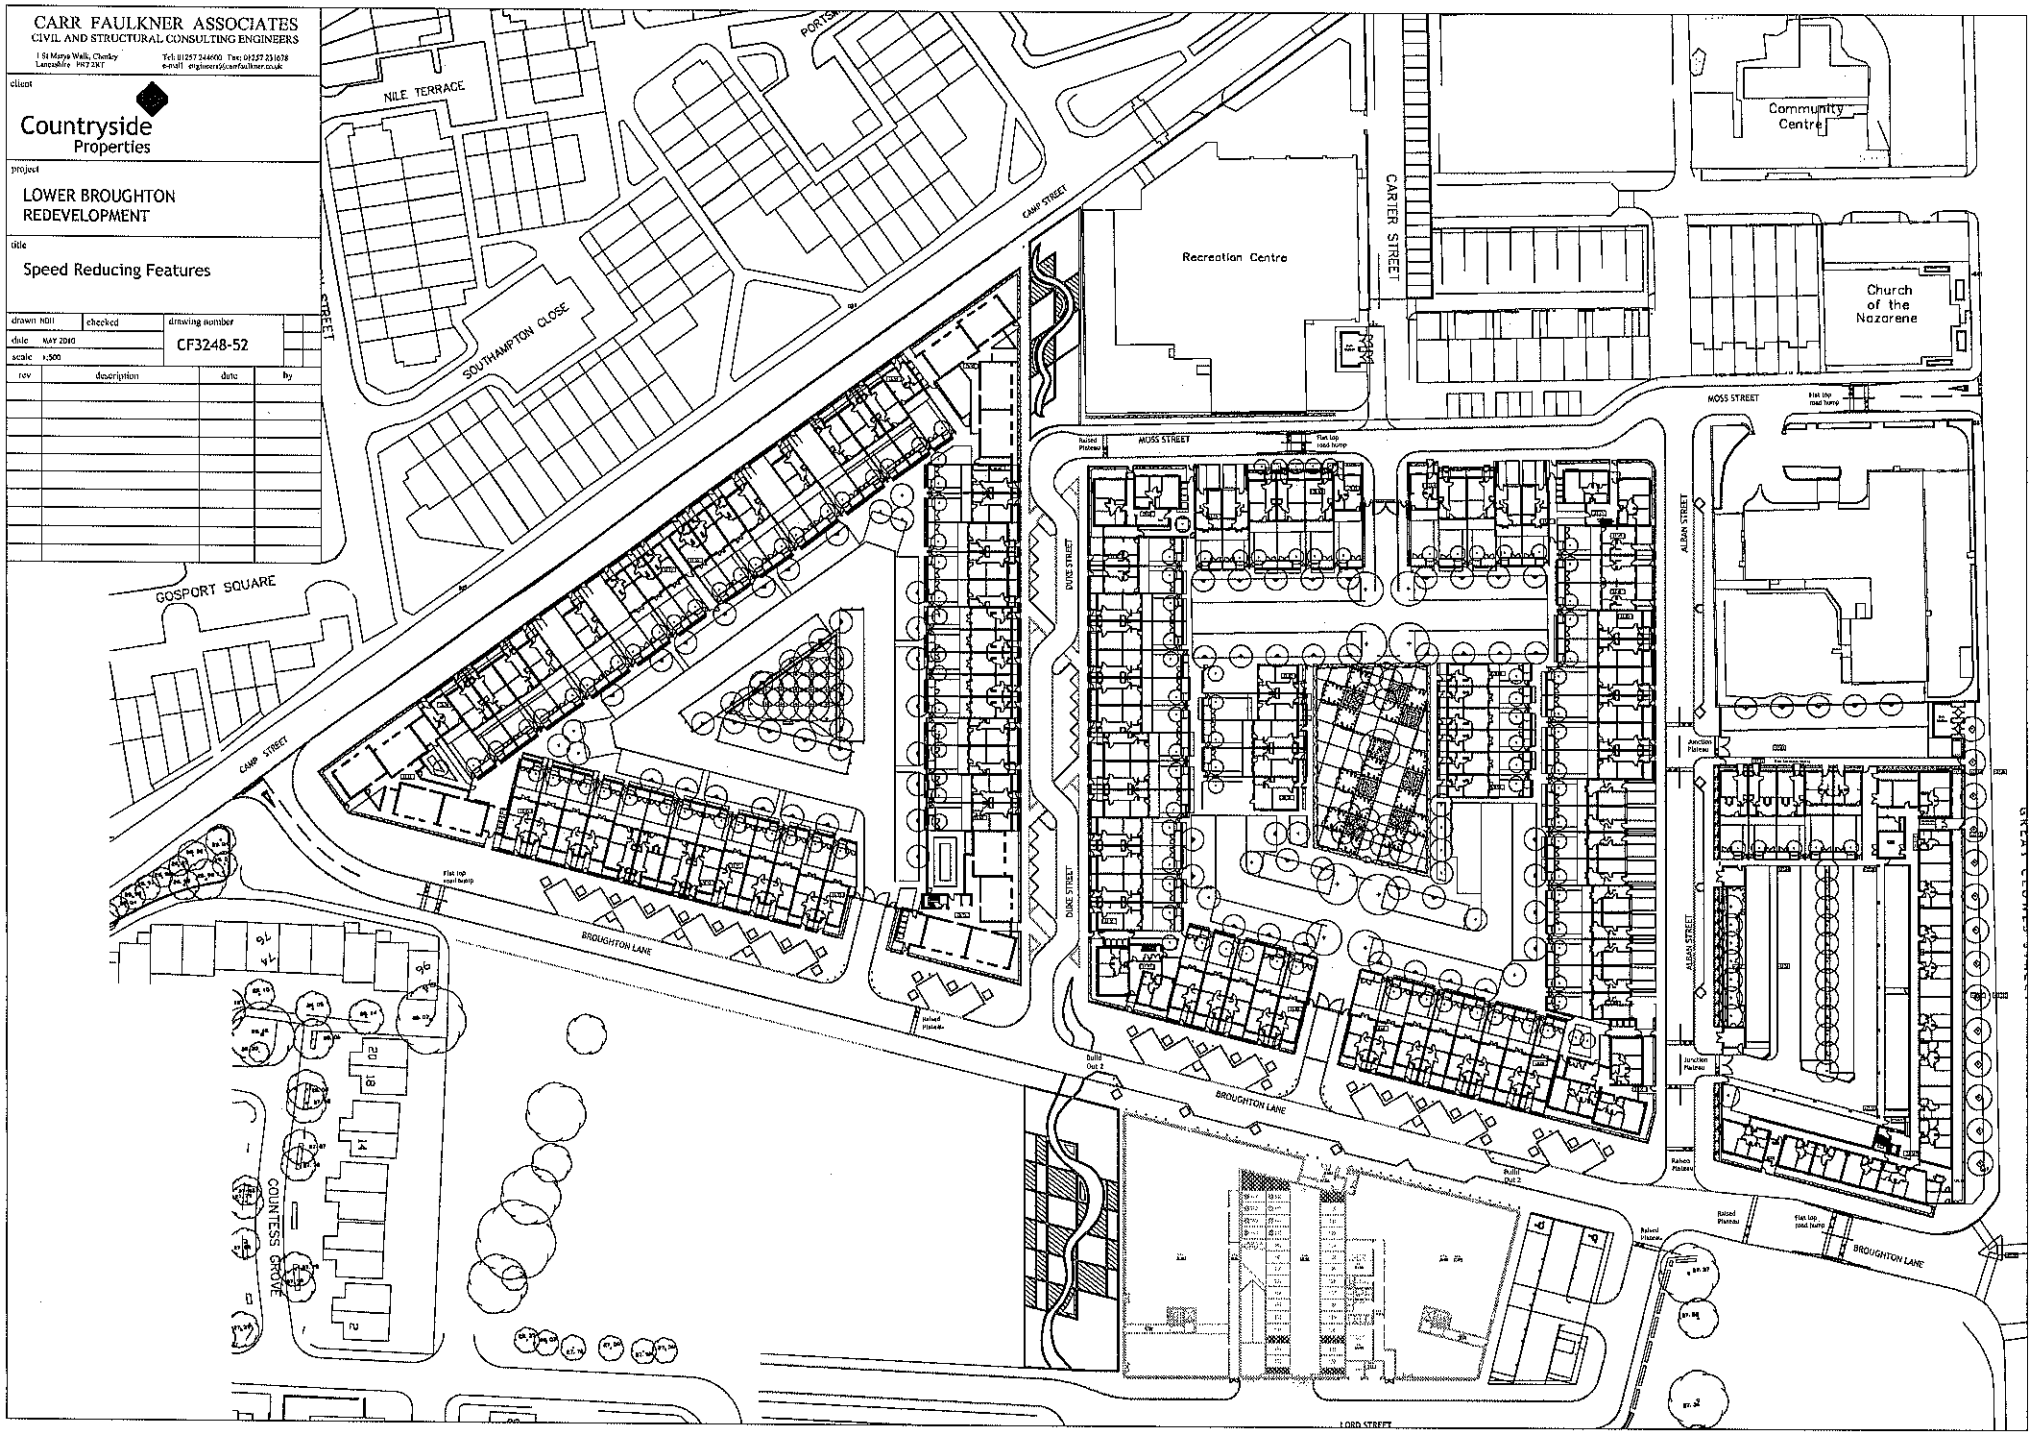
rev	description	date	by