PLAN REFERRED TO

FOR IDENTIFICATION PURPOSES ONLY

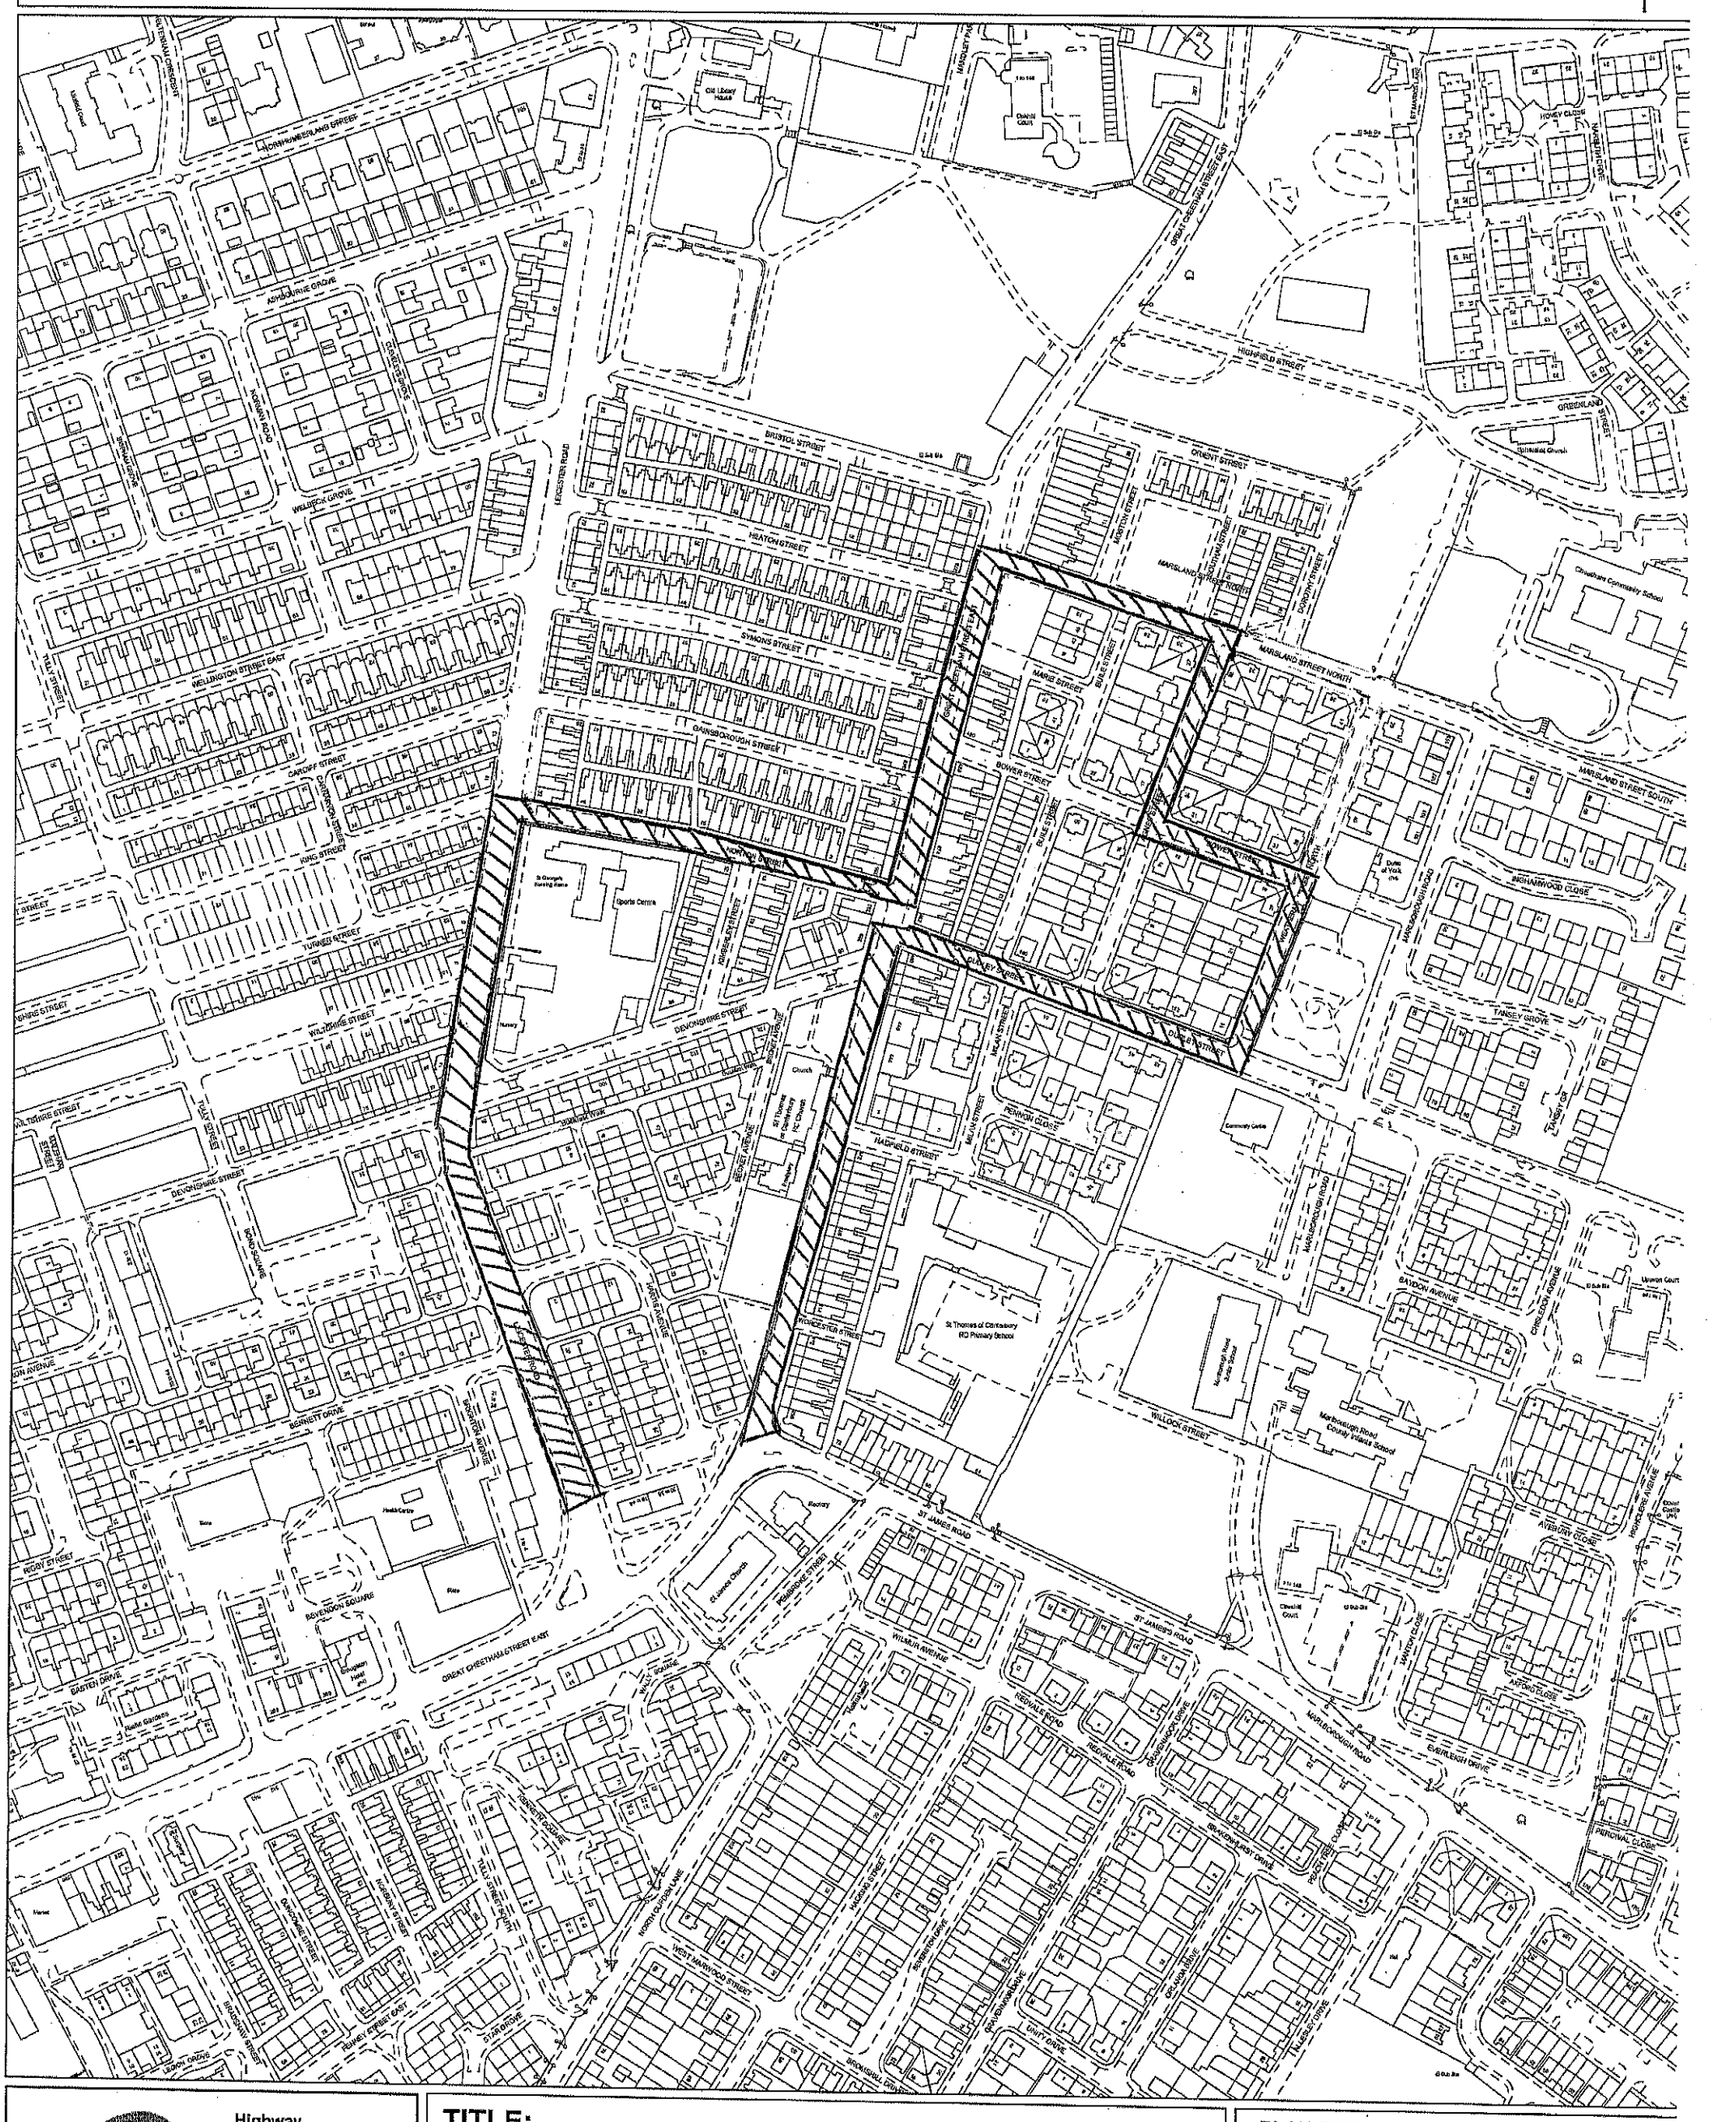

urbanvision

Highway Information Section

Emerson House
Albert Street
Eccles M30 0TE

www.urbanvision.org.uk

TITLE:

PLAN REF:

SCALE: 1:2500

DATE: 28/05/2009

MAP REF: SD8301SW

Based upon the Ordnance Survey mapping with the permission of the Controller of Her Majesty's Stationery Office. © Crown Copyright. Unauthorised reproduction infringes Crown Copyright and may lead to prosecution or civil proceedings. Salford City Council. Licence No. 100019737. 2008