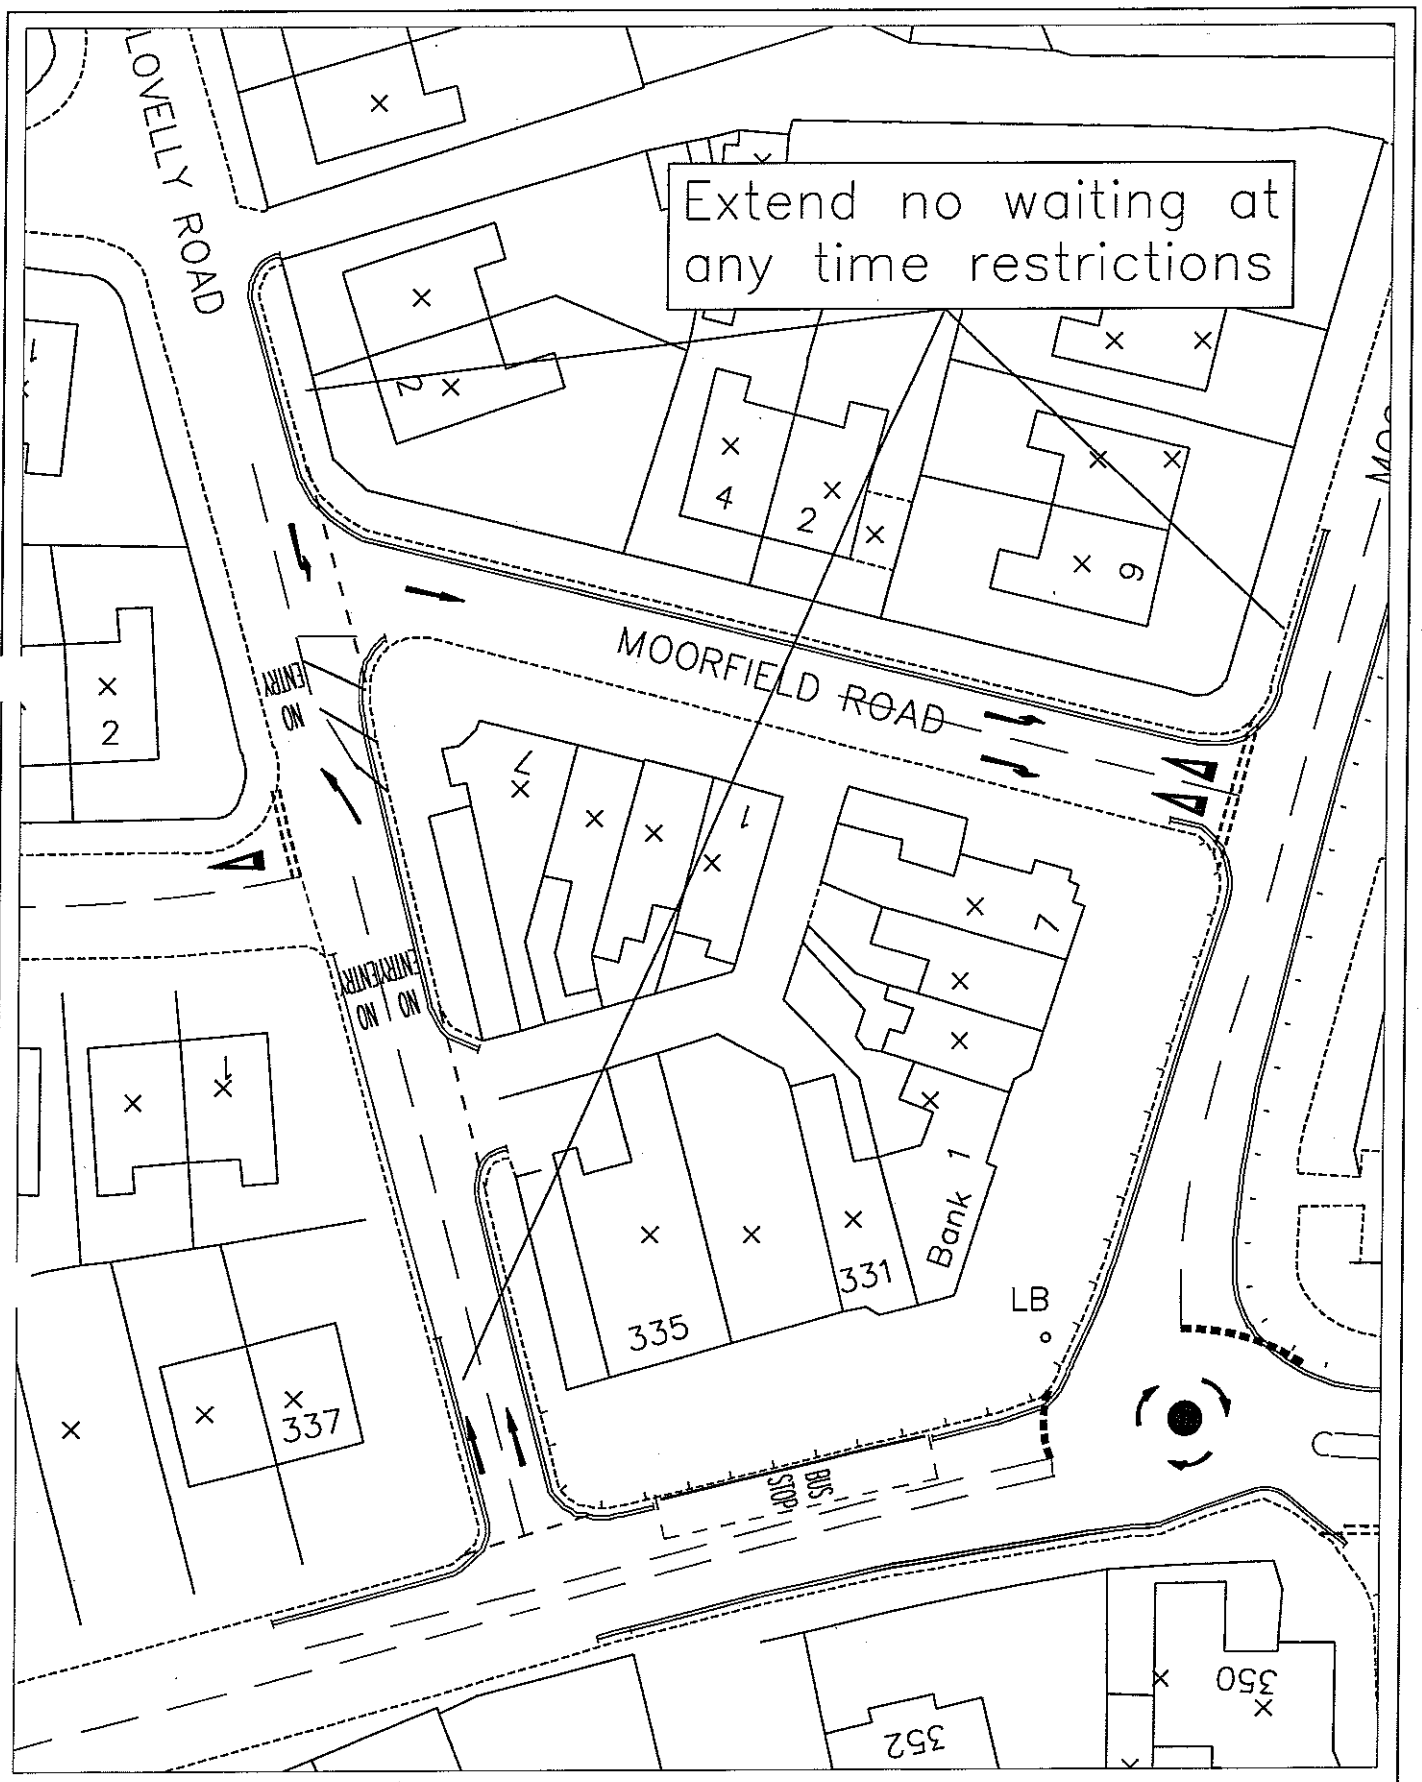

Client:	Name:	Telephone:	email:

urbanvision

Urban Vision Partnership Limited
The Engineering Design Group
Emerson House,
Albert St.
Eccles,
Manchester. M30 0TE

www.urbanvision.org.uk

Project	**Traffic Management Unit Clovelly Rd/Moorfield Rd**
Title	**Request for alterations to restrictions**
Drawing Status	Requested layout
Dwg No	
Drawn	GB
Checked	MWK
Date	Dec 07
Scale	@A4 Do Not Scale