KEY

- Proposed Speed Cushions
- Proposed Visirail Rail
- Proposed footway
- Proposed Mini Beany Combined kerb and drainage system.
- Proposed raised crossing point
- Proposed Road Narrowing Chicane
- Proposed tactile paving
- Site extents

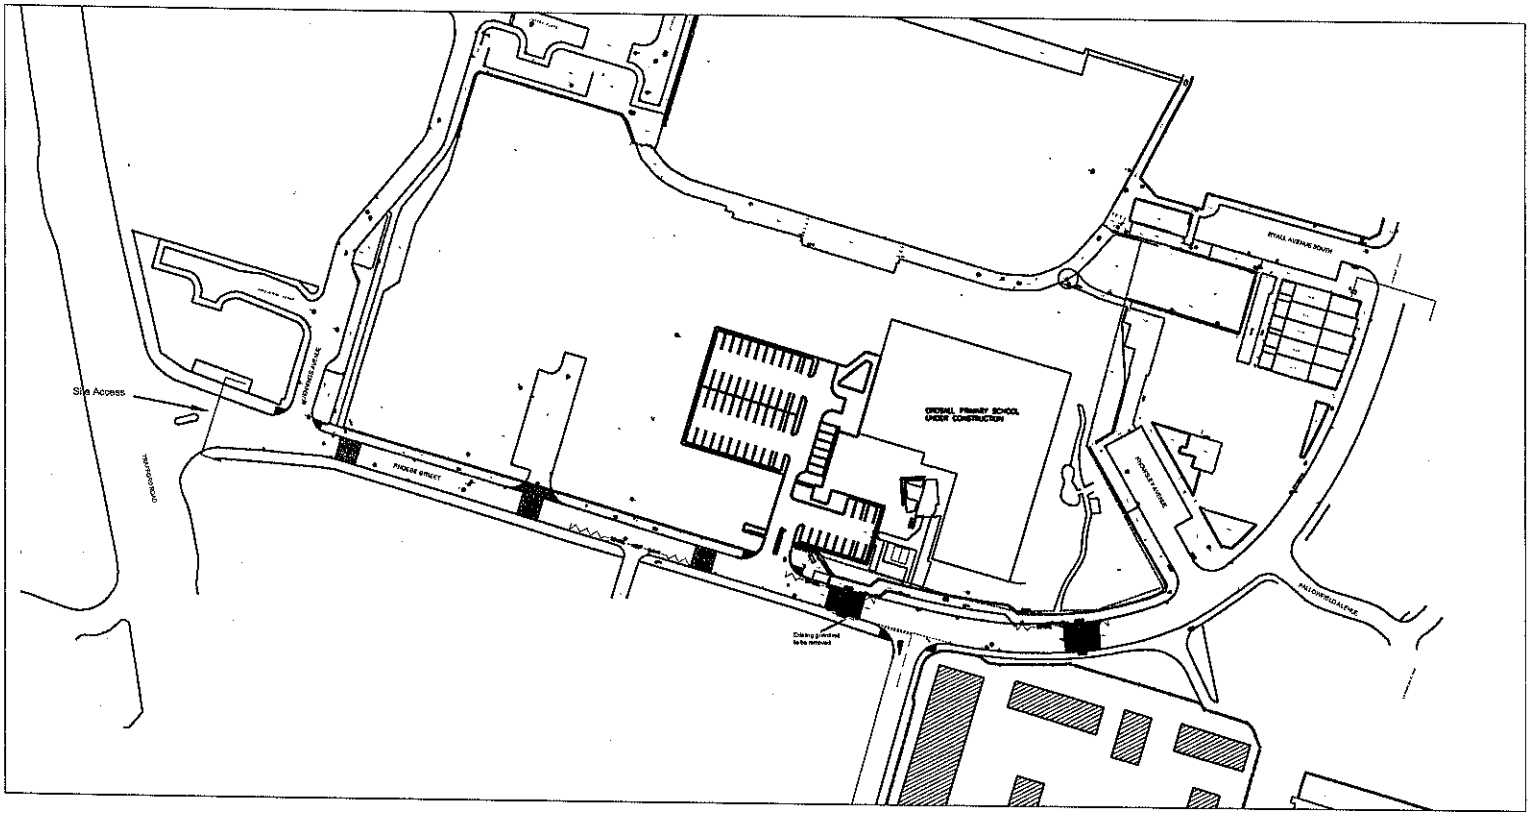

Notes:

1. Contractor to access site via Trafford Road.

2. Working hours are 8.00am to 6.00pm Monday to Friday, and 8.00am to 1.00pm Saturday.

3. No Sunday or bank holiday working

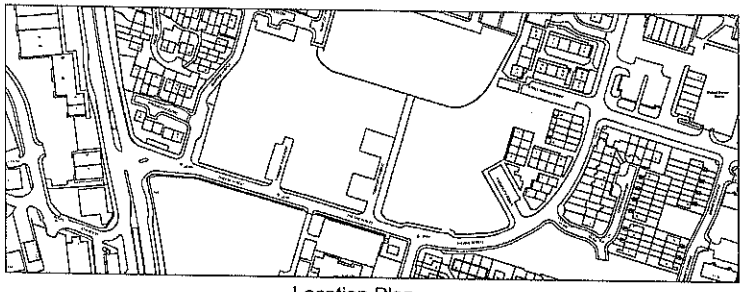

Location Plan
Scale 1:2000

Rev G	Build out & 1 set of speed cushions omitted	AK	July 07
Rev F	Minor amendments	AK	June 07
Rev E	School access work amended	AK	May 07
Rev D	Speed cushions amended following meeting with cycling officer	AK	Mar 07
Rev C	Proposals updated following Safety Audit Report	AK	Mar 07
Rev B	Proposals updated for consultation	A.S.	Jan 07
Rev A	Proposals updated following client feedback	AK	Dec 06

urbanvision

Urban Vision (Partnership) Limited
Engineering Design
Salford Civic Centre, Chorley Road,
Swinton, Salford, M27 5AJ.

ISO 9001 REGISTERED

Client: City Of Salford

Contact Name: Chris Firth

Project
Safer Routes To School
Ordsall Primary

Title
General Arrangement

Drawn: AK
Checked:
Date: June 2007
Scale: 1:500 @A0
Do Not Scale

Drawing Status: TENDER
Dwg No: SD/11508/01 G