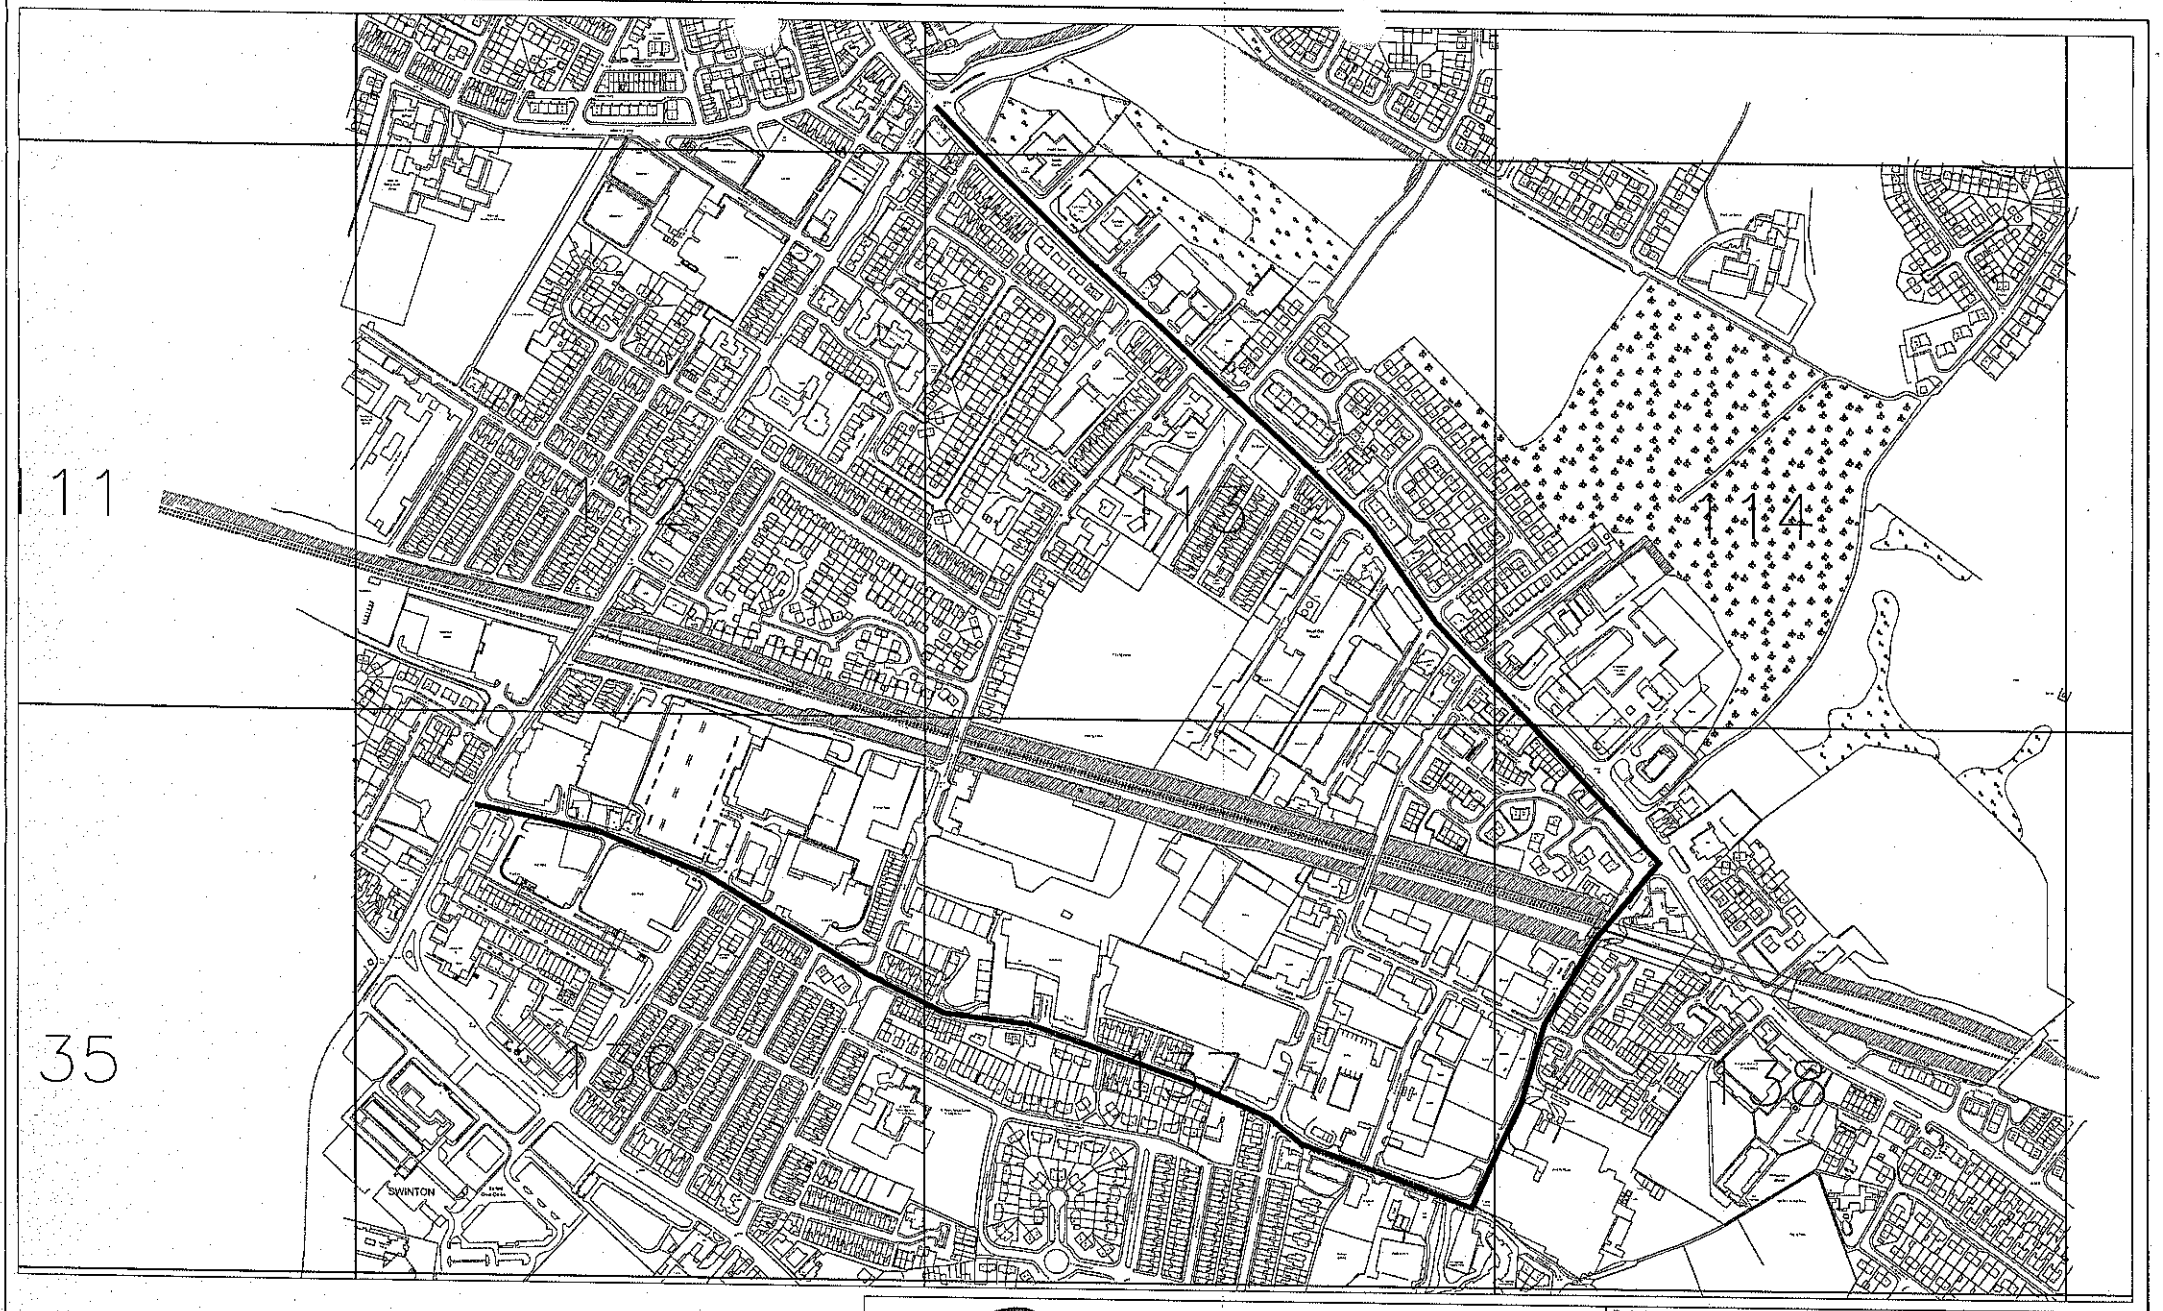

urbanvision

Urban Vision Partnership Limited
Traffic and Transportation Section
Emerson House, Albert Street,
Eccles, Manchester, M30 0TE.

www.urbanvision.org.uk

nqa. ISO 9001 Registered

UKAS QUALITY MANAGEMENT 015

Project	
Title	**Station Road / Bridge Street Diversion**
Drawn	
Checked	
Date	
Scale	@A3 Do Not Scale
Drawing Status	
Dwg No	