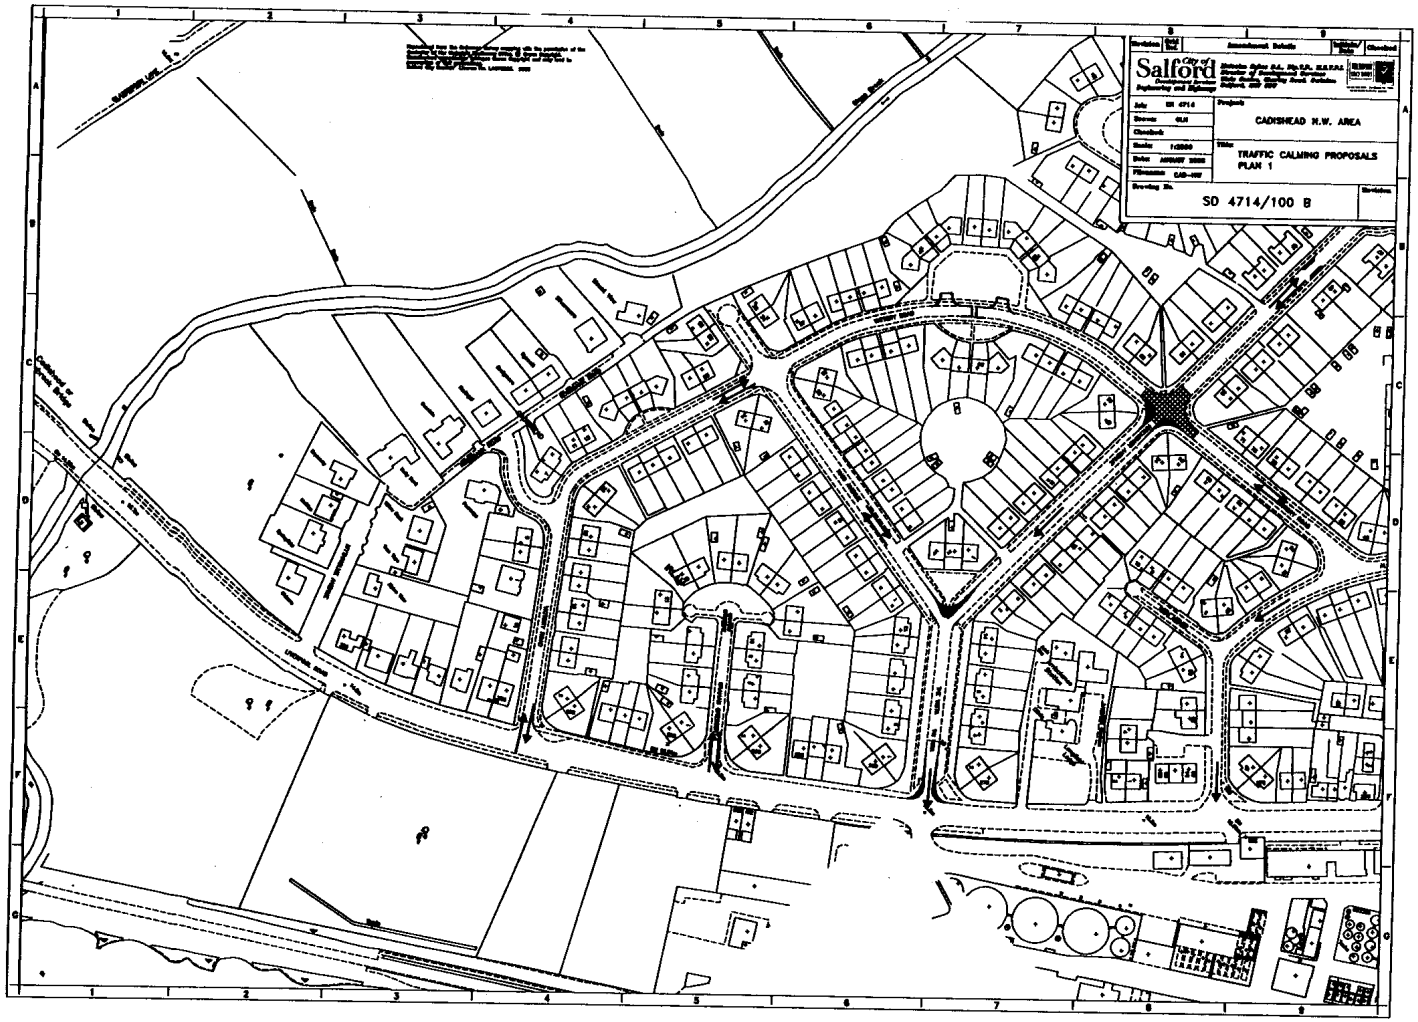
City of Salford
Project
CADISHEAD N.W. AREA
Title
TRAFFIC CALMING PROPOSALS
PLAN 1
SD 4714/100 B

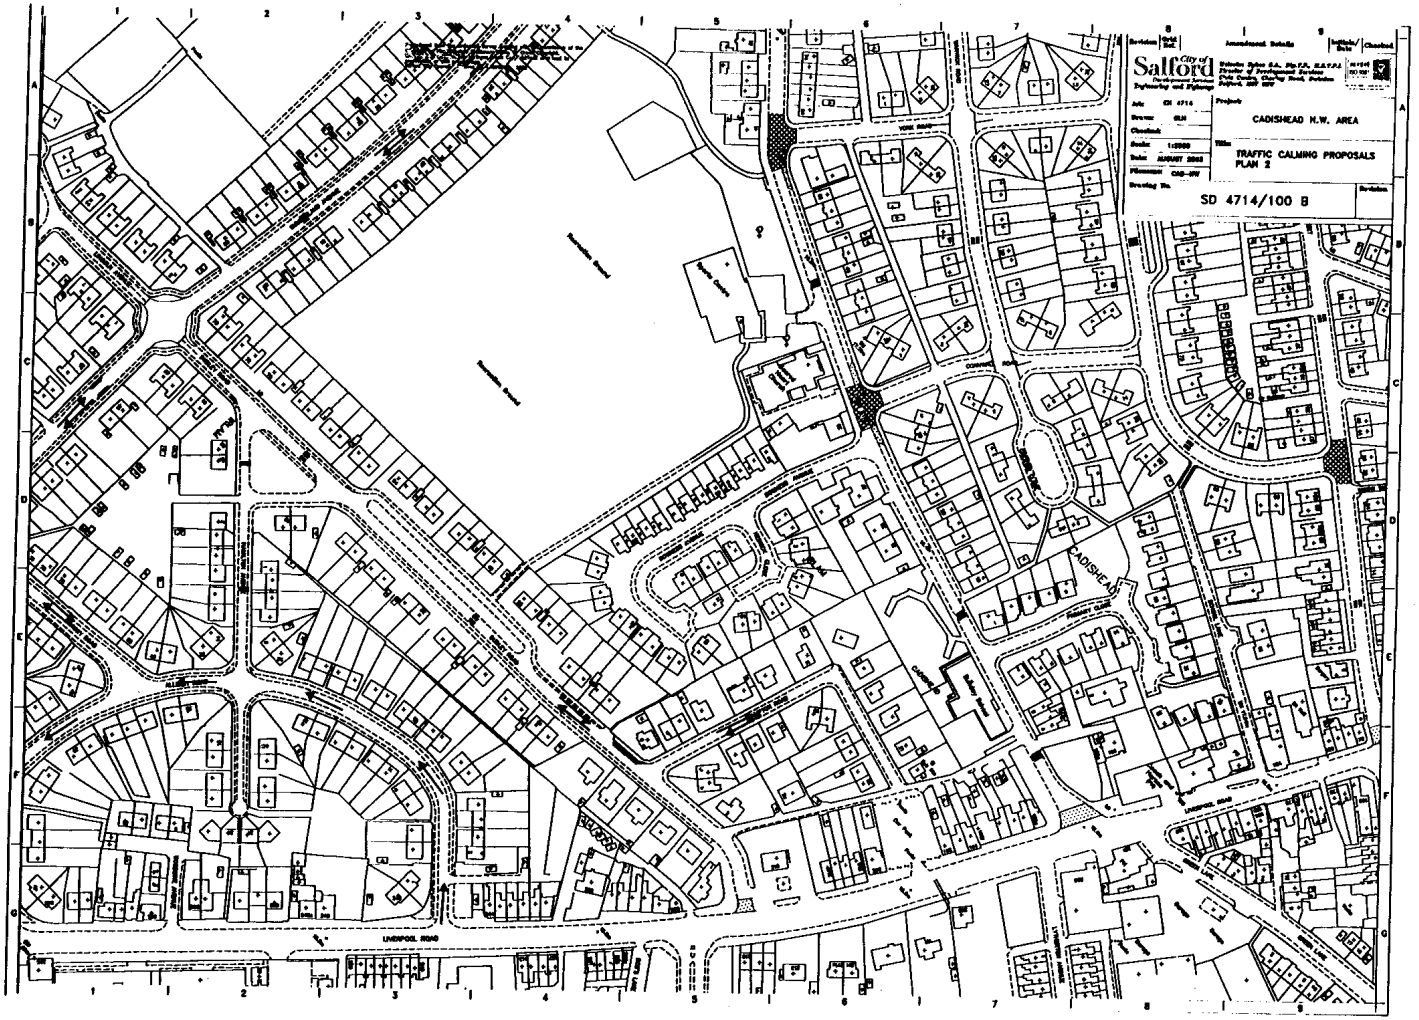
City of Salford
Project
CADISHEAD H.W. AREA
Title
TRAFFIC CALMING PROPOSALS
PLAN 2
SD 4714/100 B
LIVERPOOL ROAD
CADISHEAD

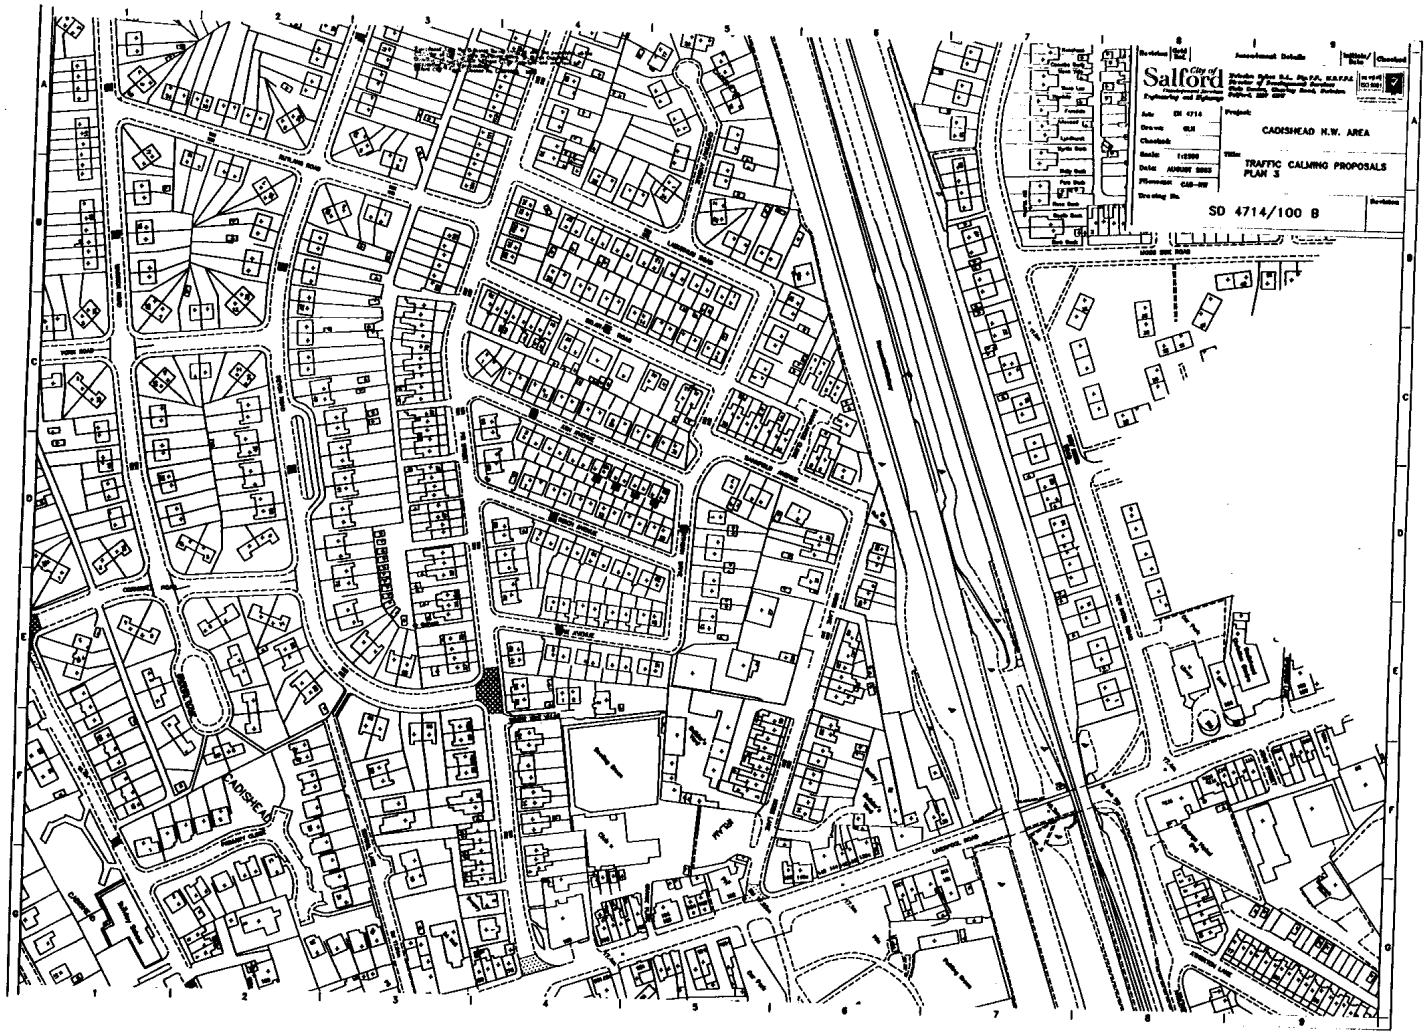
City of Salford
CADISHEAD N.W. AREA
TRAFFIC CALMING PROPOSALS
PLAN 3
SD 4714/100 B

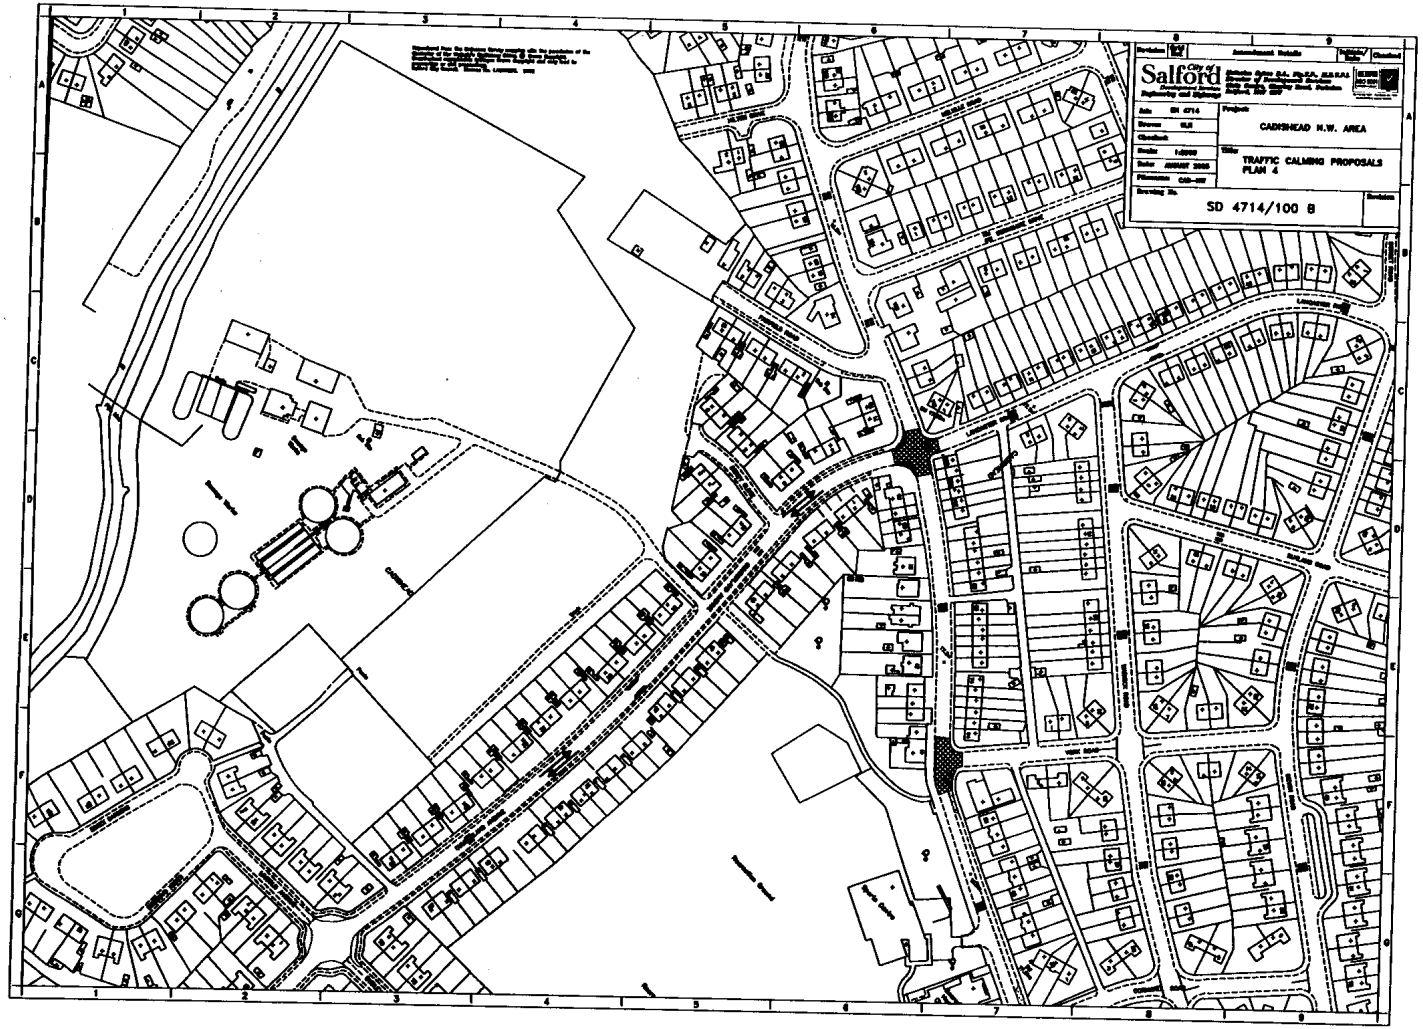
Salford
City of
Project
CADISHEAD H.W. AREA
Title
TRAFFIC CALMING PROPOSALS
PLAN 4
Drawing No.
SD 4714/100 8

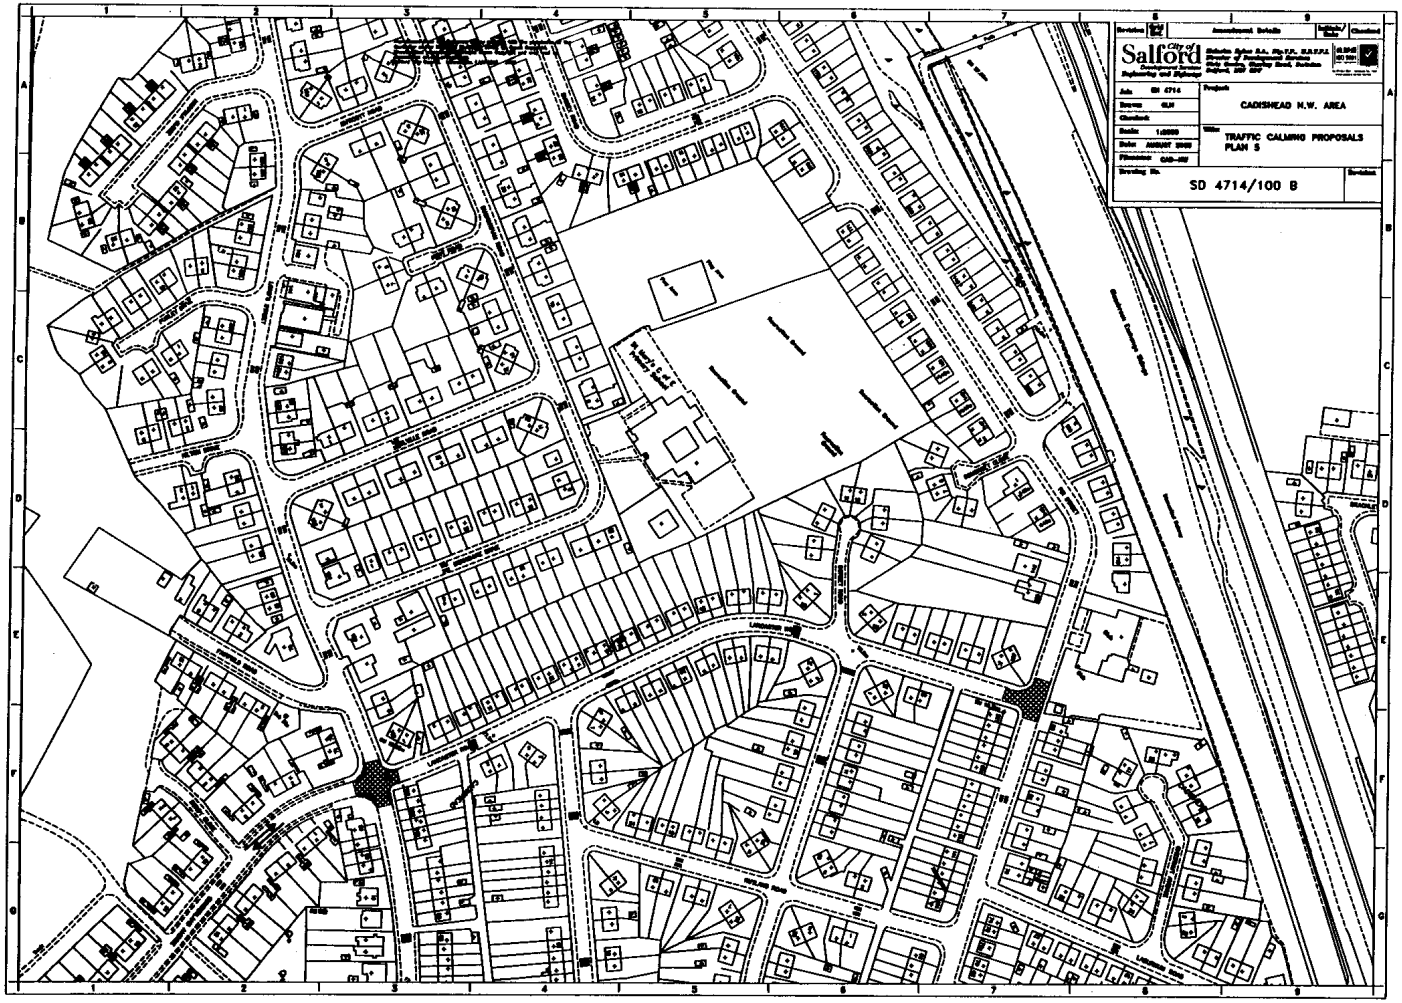
Salford
City of
Job: SD 4714
Drawn: GJH
Checked:
Scale: 1:2000
Date: AUGUST 2000
Filename: CAD-2M
Drawing No.
Project
CADISHEAD N.W. AREA
Title
TRAFFIC CALMING PROPOSALS
PLAN 5
SD 4714/100 B
Revision
Amendment Details
Drawn/Checked
Checked
Lancashire Road
Cadishead Road
Liverpool Road
Manchester Ship Canal
Manchester Ship Canal

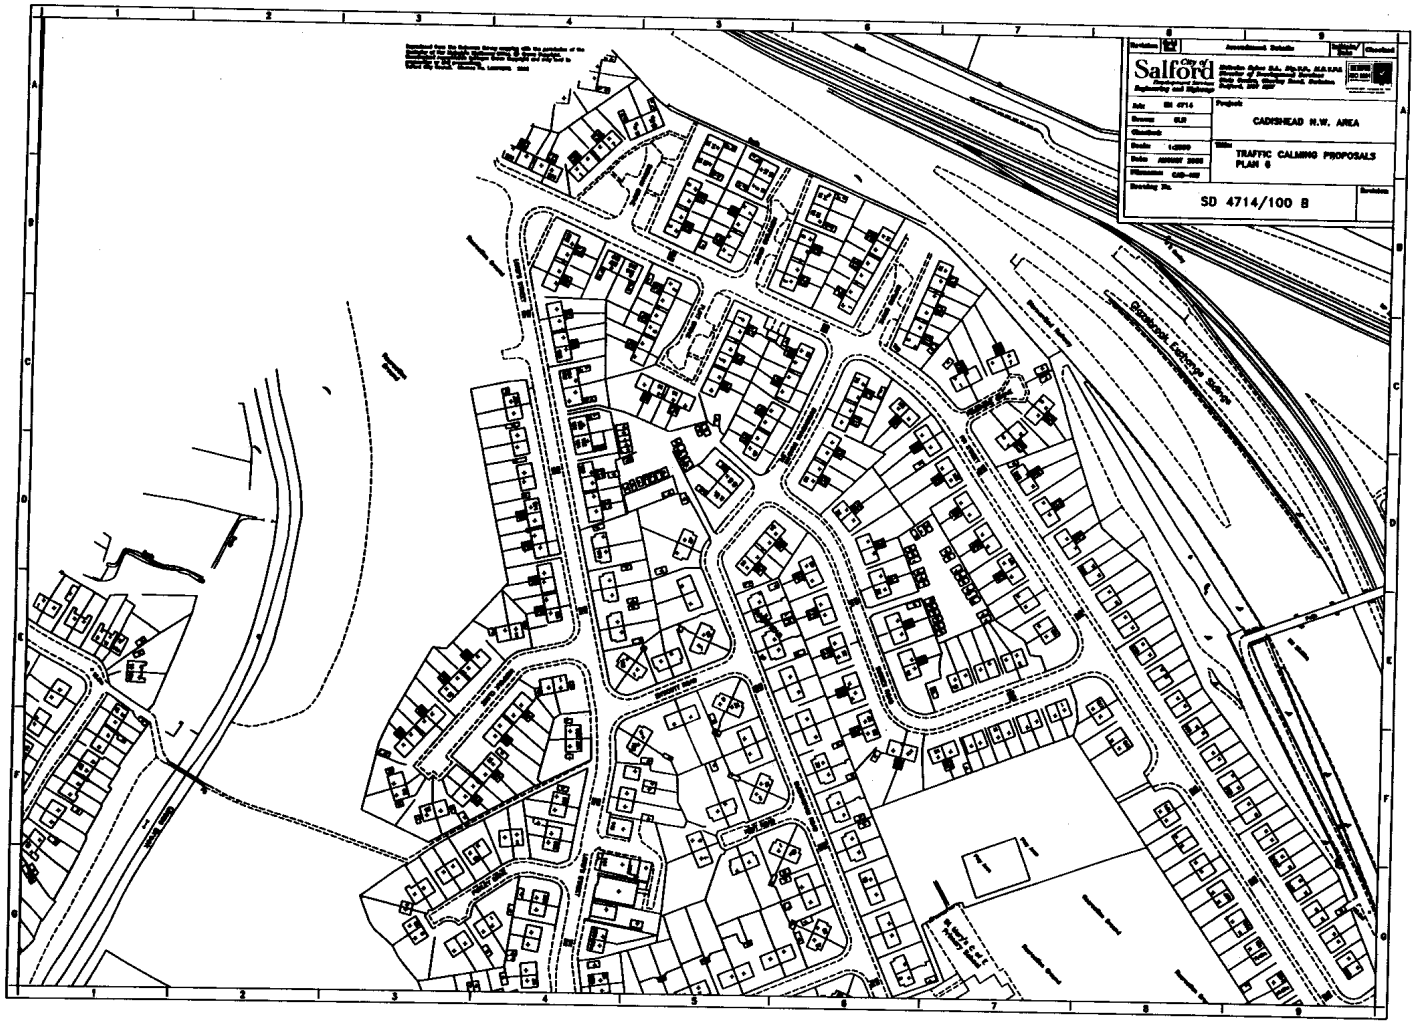
City of Salford
Engineering and Highways
Job: SD 4714
Drawn: GLR
Checked:
Scale: 1:2500
Date: JANUARY 2000
Filename: CAD-002
Drawing No.
Revision
Project: CADISHEAD N.W. AREA
Title: TRAFFIC CALMING PROPOSALS PLAN 6
SD 4714/100 B
Revision
Amendment Details
Initials/Date
Checked
Cadishead, Eccles Salford