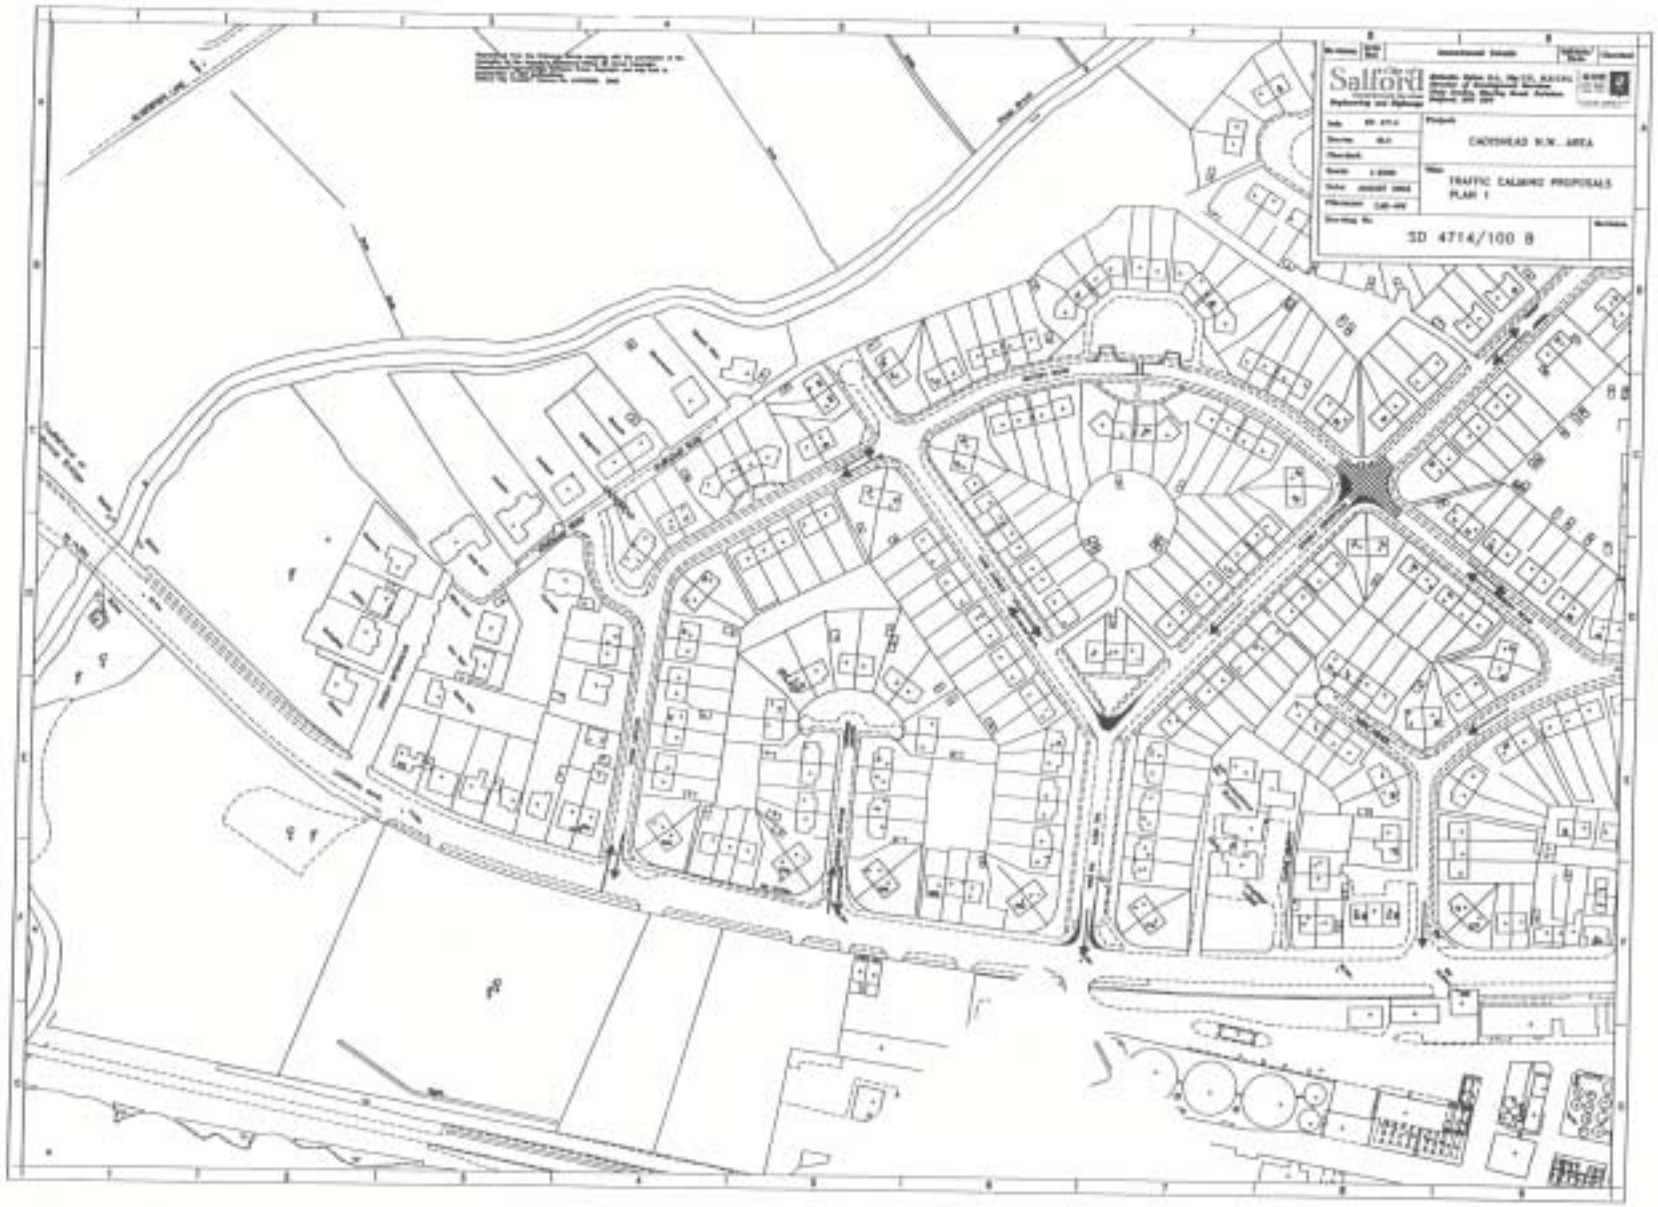
Salford
CROSSHEAD N.W. AREA
TRAFFIC CALMING PROPOSALS
PLAN 1
SD 4714/100 B